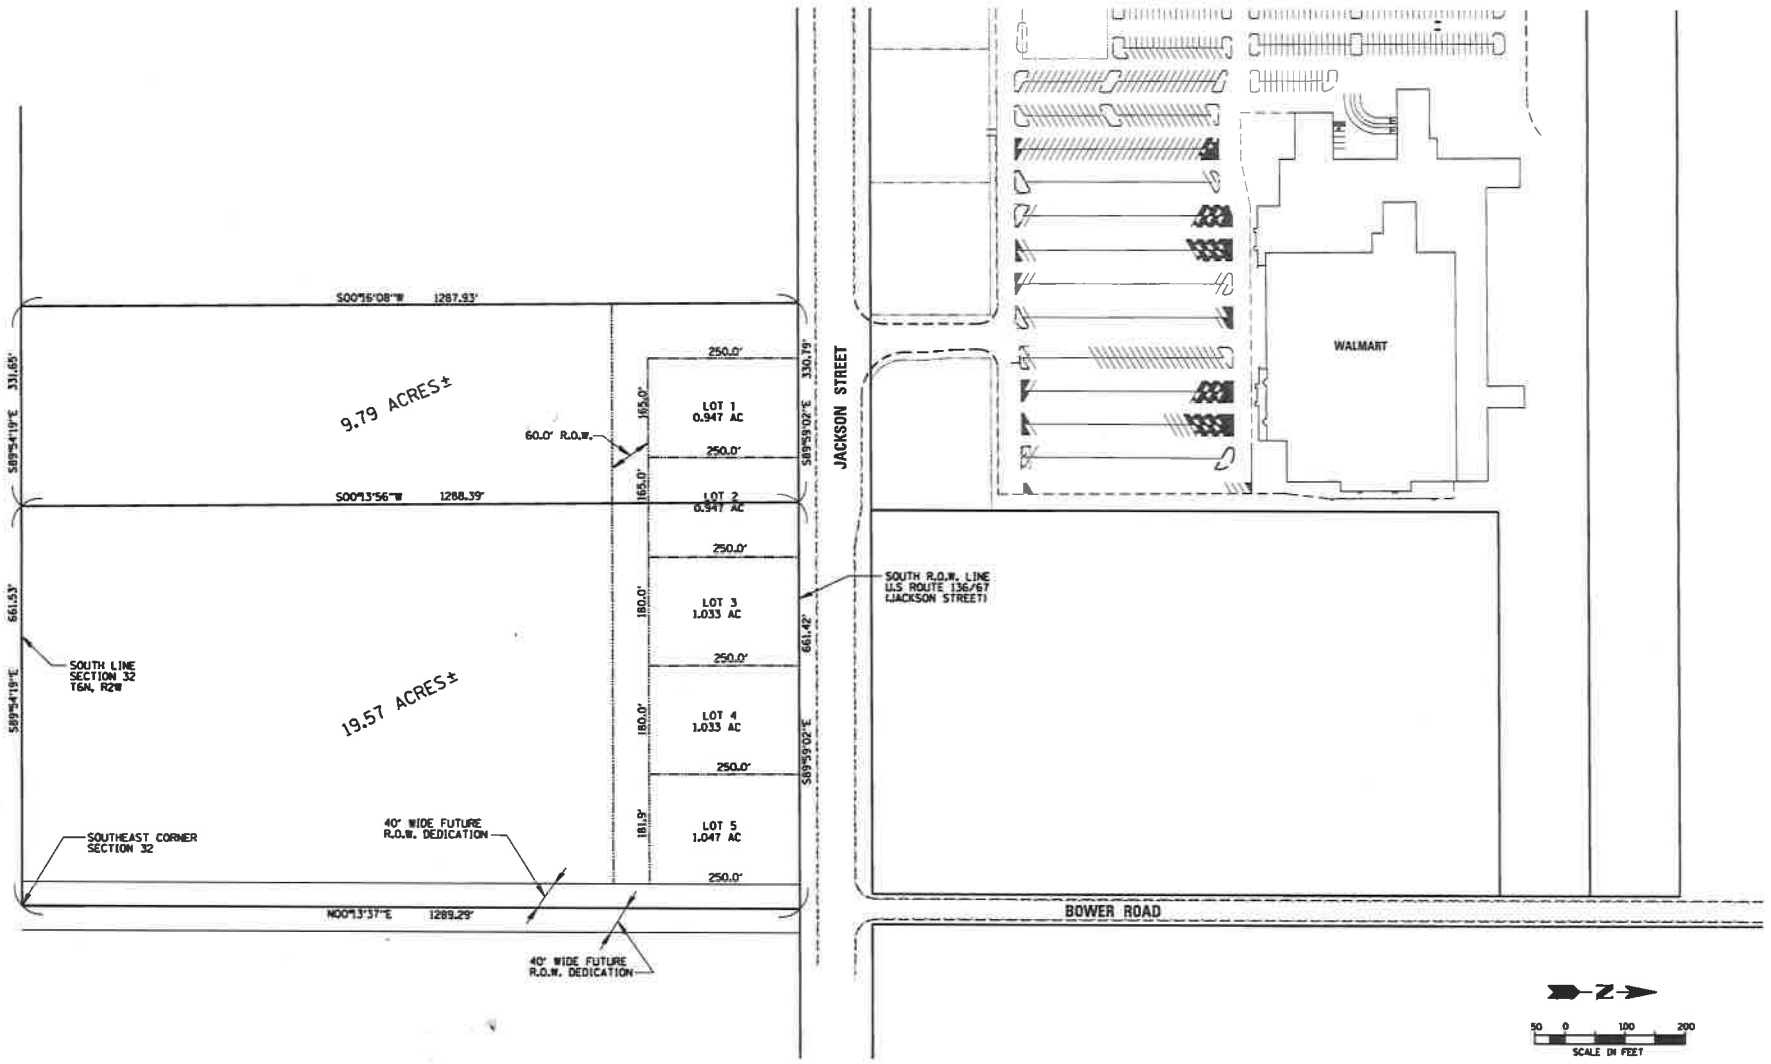

CHRISTOPHER B. BURKE ENGINEERING LTD.
202 NE Madison Avenue, Suite 301
Peoria, Illinois 61602
(309) 676-9000
Design Firm Registration # 184-001175

CLIENT:

NO.	DATE	NATURE OF REVISION	CHKD.

FILE NAME: P:\workland\Macomb\dgn\jackson.dgn

DSGN.
DWN.
CHKD.
SCALE: 1:200
DATE:
PLOT DATE: 7/21/2006

TITLE:

SITE PLAN
MACOMB, ILLINOIS

PROJECT NO.
SHEET OF
DRAWING NO.